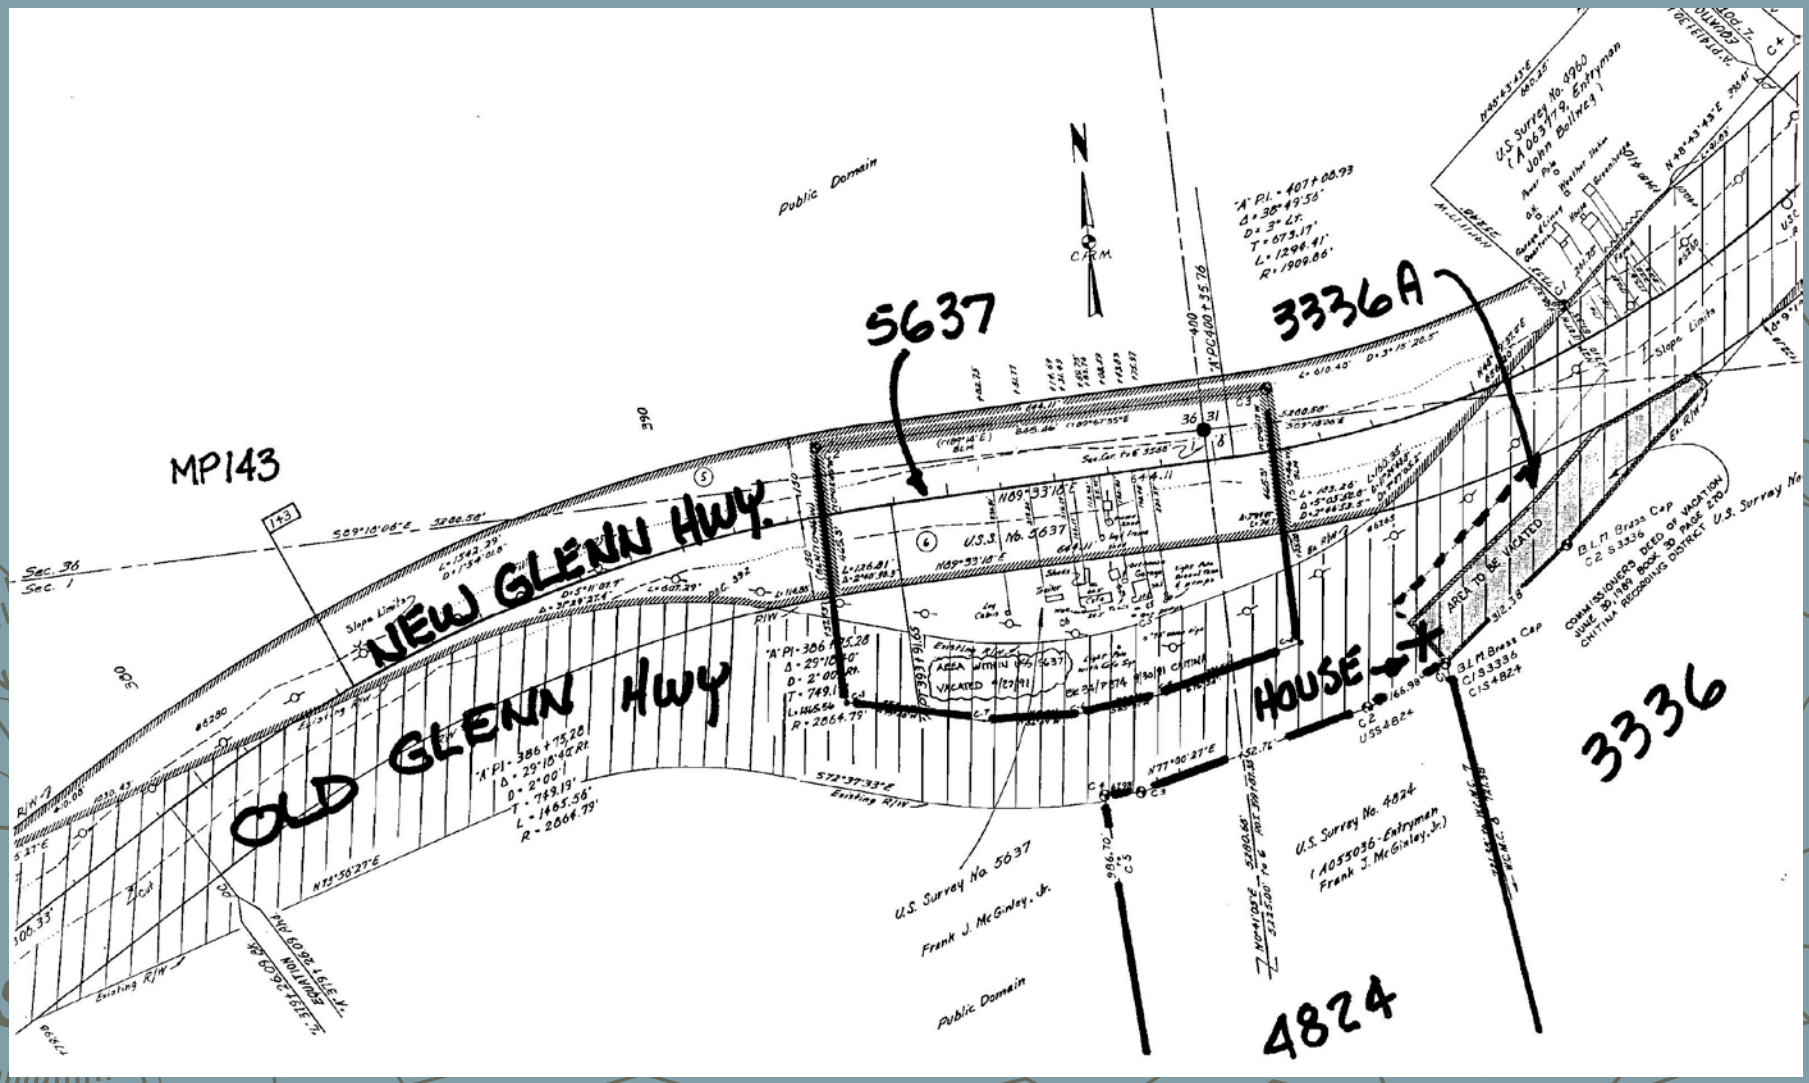ROW Plans – Glenn Highway Realignment